XREF LIST:

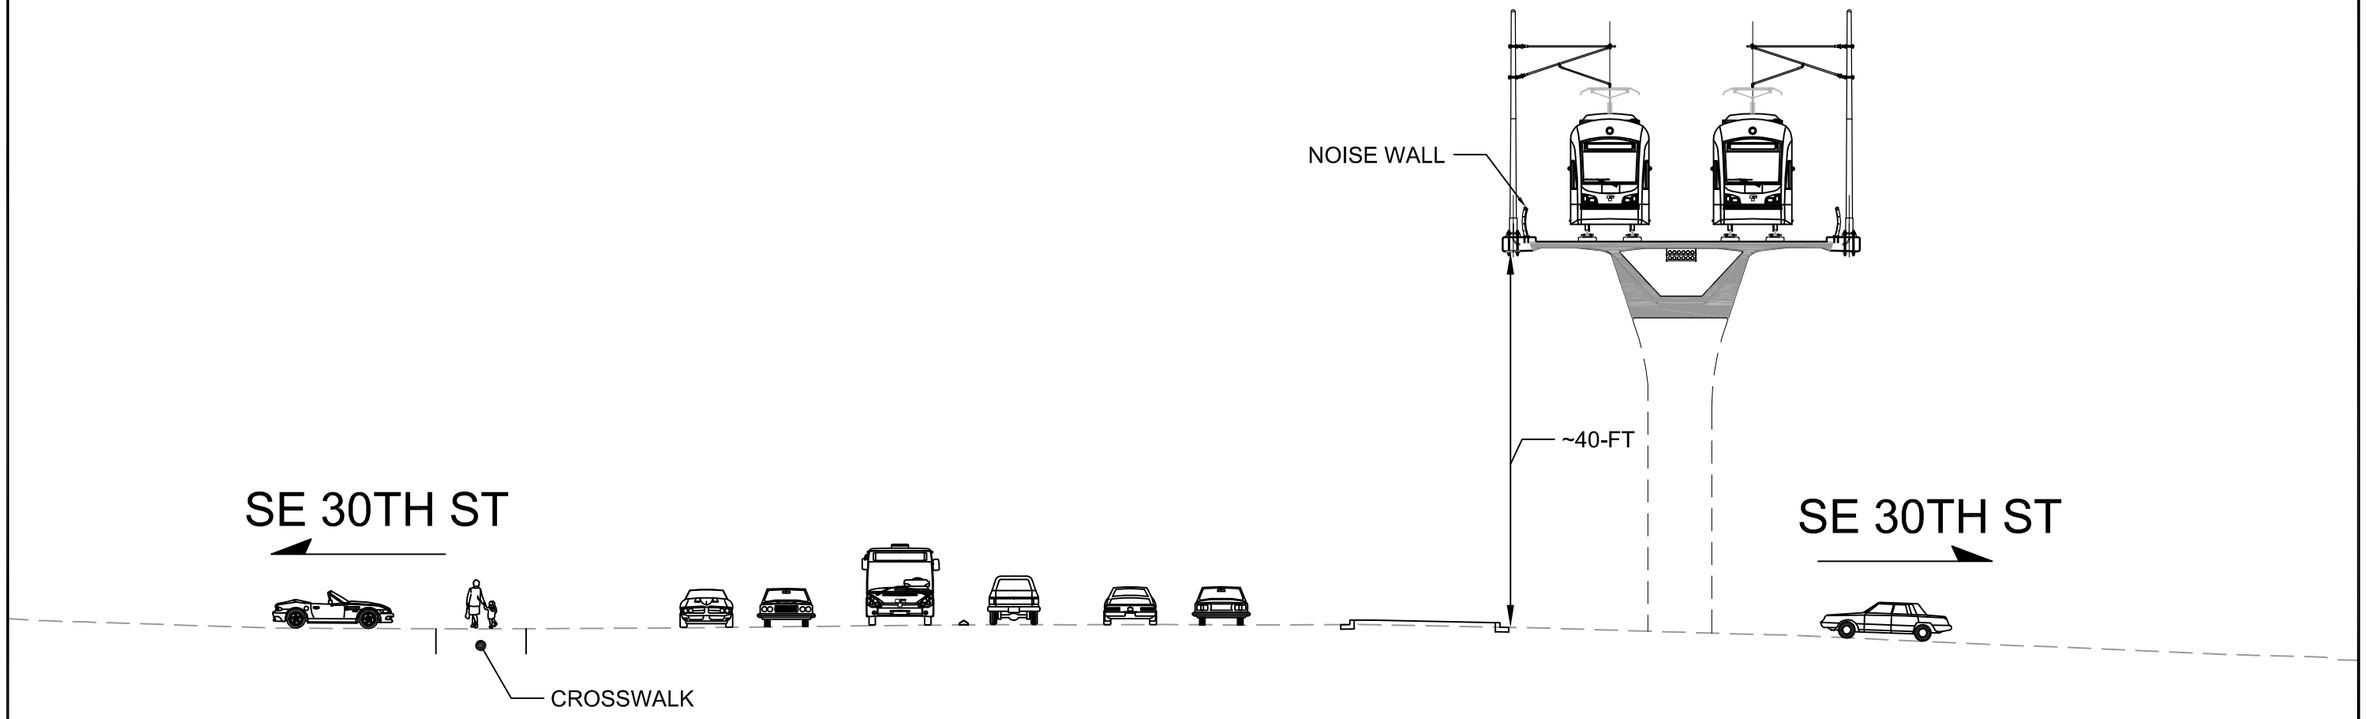

SECTION A
BELLEVUE WAY SE

ORIGINATED BY: / /
CHECKED BY: / /
BACK-CHECKED BY: / /
CORRECTED BY: / /
VERIFIED BY: / /

06/04/13 | 11:53 AM | CLINTM
X:\112251-112500\112407 (EAST LINK FINAL DESIGN)\CADD\FIGURES\E320\2013.05.17 (PUBLIC OUTREACH)\E320_PUBLIC_OR CX.DWG

PROGRESS PRINT

No.	DATE	DSN	CHK	APP	REVISION

DESIGNED BY:
DRAWN BY:
CHECKED BY:
APPROVED BY:

SUBMITTED BY:

FINAL DESIGN PARTNERS.

DATE:
REVIEWED BY:

LINE IS 1" AT FULL SCALE

SOUNDTRANSIT

DATE:

SCALE:
FILENAME: E320_PUBLIC_OR CX
CONTRACT No.: RTA/AE 0143-11
DATE:

EAST LINK - BELRED
SOUTH BELLEVUE TO OVERLAKE TC
FINAL DESIGN
BELLEVUE WAY AND 30TH

DRAWING No.:
LOCATION ID:
SHEET No.: REV:

XREF LIST:

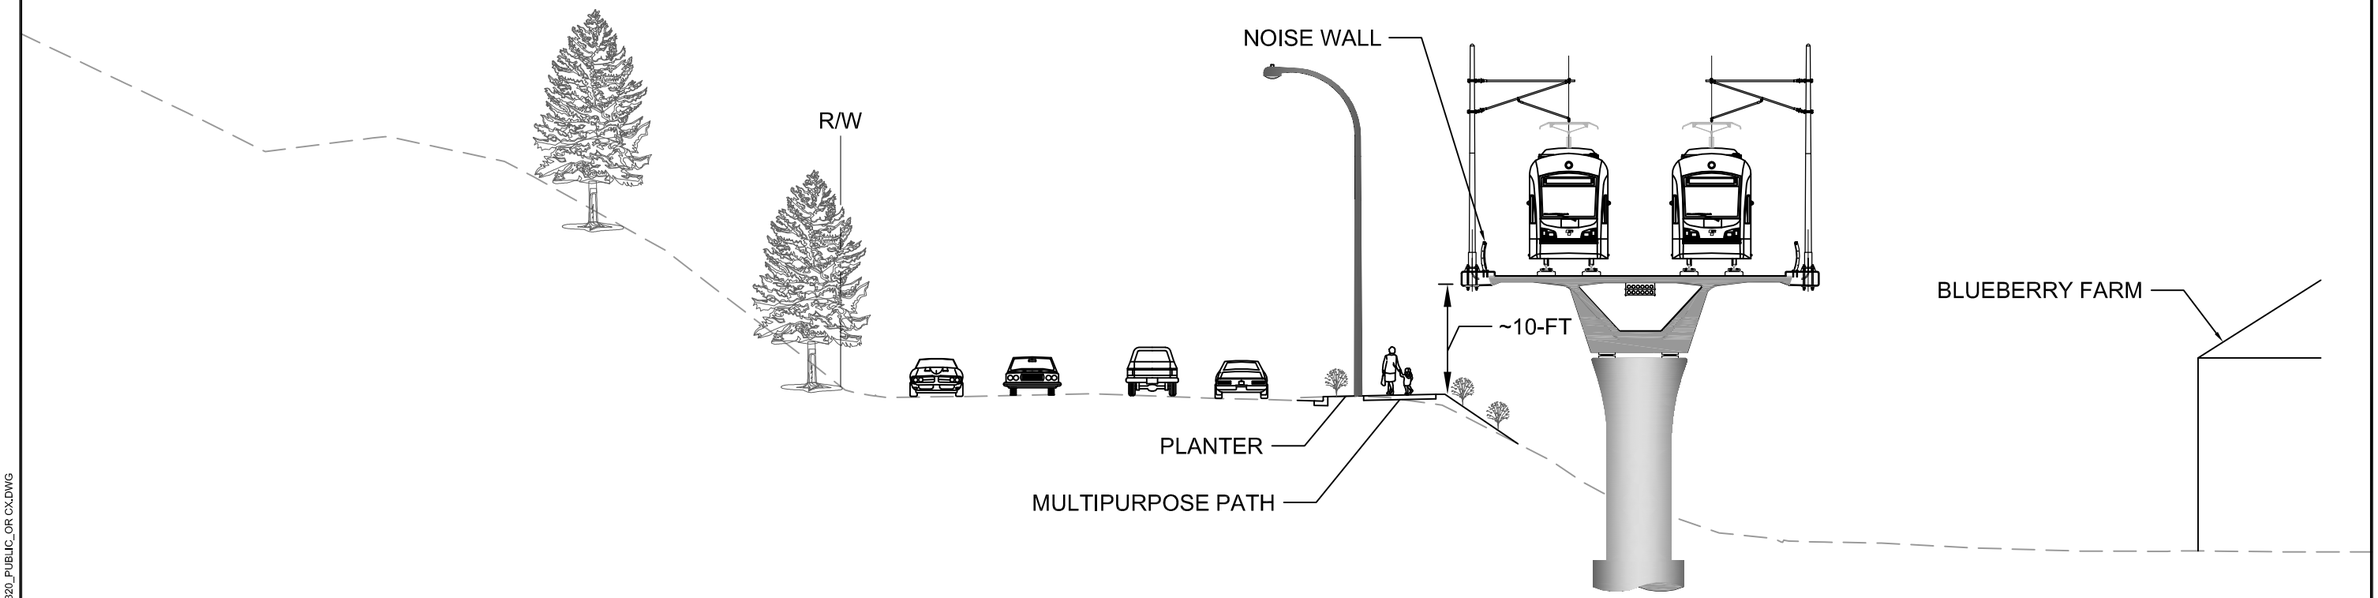

SECTION B
BELLEVUE WAY SE

ORIGINATED BY: / DATE:
CHECKED BY: / DATE:
BACK-CHECKED BY: / DATE:
CORRECTED BY: / DATE:
VERIFIED BY: / DATE:
06/04/13 | 11:53 AM | CLINTM
X:\11225\1-1125000\112407 (EAST LINK FINAL DESIGN)\CADD\FIGURES\E320\2013.05.17 (PUBLIC OUTREACH)\E320_PUBLIC_OR CX.DWG

PROGRESS PRINT

No.	DATE	DSN	CHK	APP	REVISION

DESIGNED BY:
DRAWN BY:
CHECKED BY:
APPROVED BY:

SUBMITTED BY:

FINAL DESIGN PARTNERS.

DATE:
REVIEWED BY:
DATE:

LINE IS 1" AT FULL SCALE

SOUNDTRANSIT

SCALE:
FILENAME: E320_PUBLIC_OR CX
CONTRACT No.: RTA/AE 0143-11
DATE:

EAST LINK - BELRED
SOUTH BELLEVUE TO OVERLAKE TC
FINAL DESIGN
BELLEVUE WAY BLUE BERRY FARM

DRAWING No.:
LOCATION ID:
SHEET No.: REV:

XREF LIST:

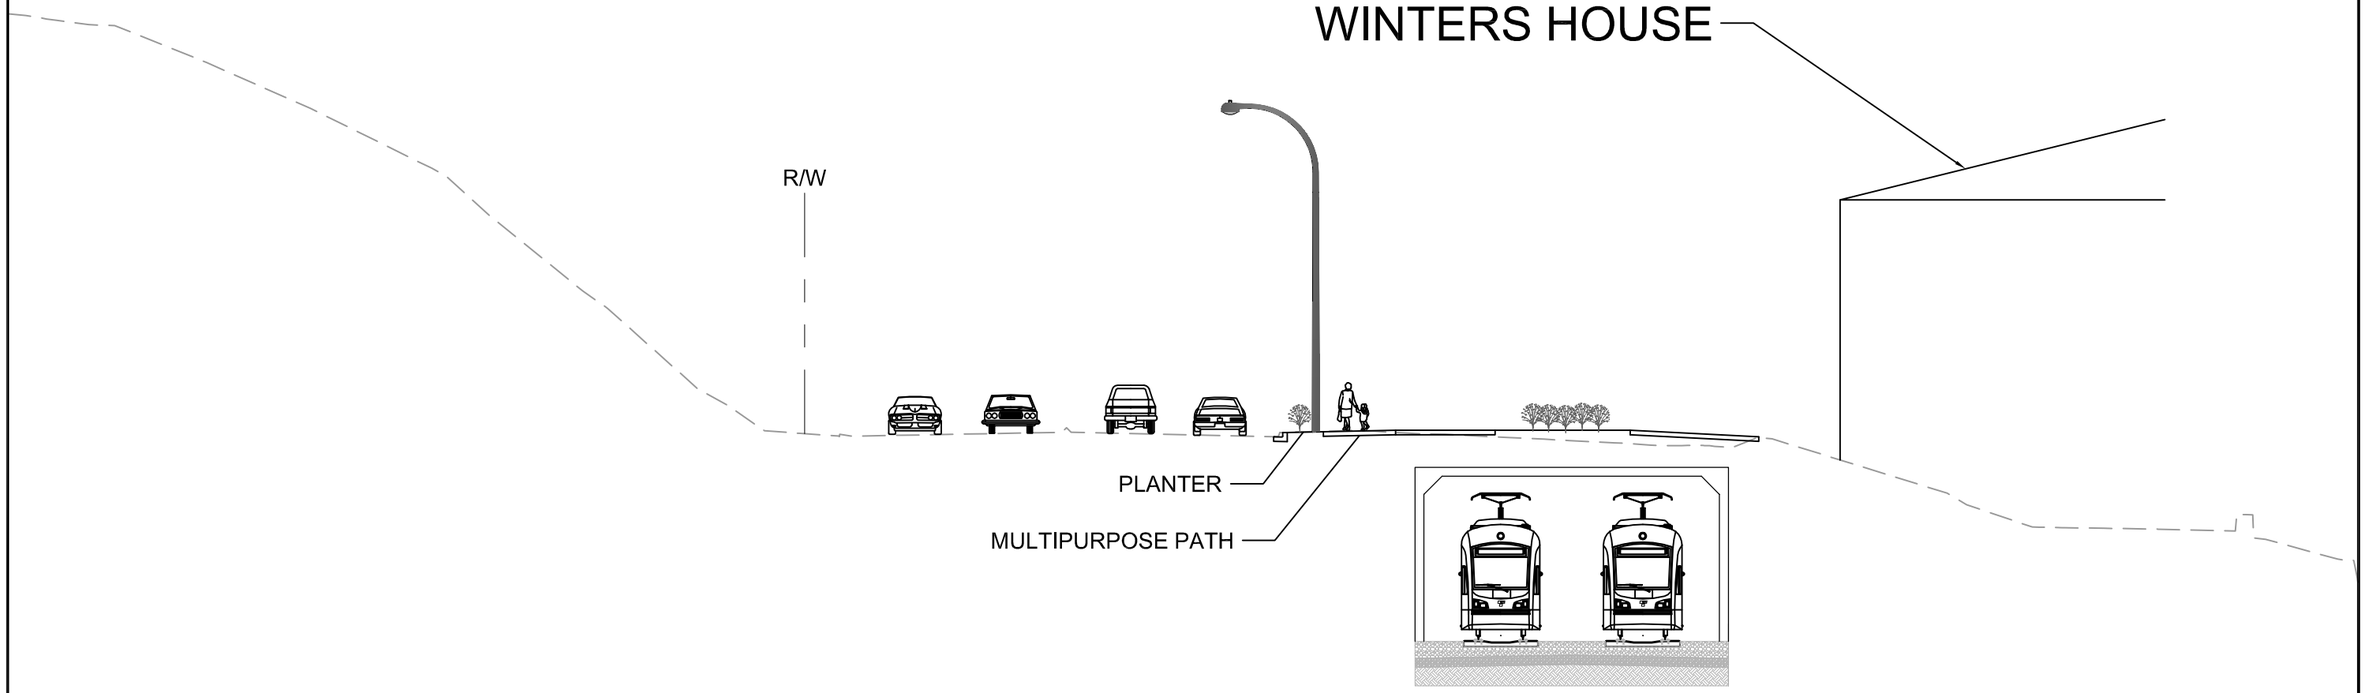

SECTION C
BELLEVUE WAY SE

ORIGINATED BY: / DATE: ____ / ____
CHECKED BY: / DATE: ____ / ____
BACK-CHECKED BY: / DATE: ____ / ____
CORRECTED BY: / DATE: ____ / ____
VERIFIED BY: / DATE: ____ / ____

06/04/13 | 11:53 AM | CLINTM
X:\112251-112500\112407 (EAST LINK FINAL DESIGN)\CADD\FIGURES\E320\20130.05.17 (PUBLIC OUTREACH)\E320_PUBLIC_OR CX.DWG

PROGRESS PRINT

No.	DATE	DSN	CHK	APP	REVISION

DESIGNED BY:
DRAWN BY:
CHECKED BY:
APPROVED BY:

SUBMITTED BY:

FINAL DESIGN PARTNERS.

DATE:
REVIEWED BY:
DATE:

LINE IS 1" AT FULL SCALE

SOUNDTRANSIT

SCALE:
PLANNER: E320_PUBLIC_OR CX
CONTRACT No.: RTA/AE 0143-11

EAST LINK - BELRED
SOUTH BELLEVUE TO OVERLAKE TC
FINAL DESIGN
BELLEVUE WAY - WINTERS HOUSE

DRAWING No.:
LOCATION ID:
SHEET No.: REV:

XREF LIST:

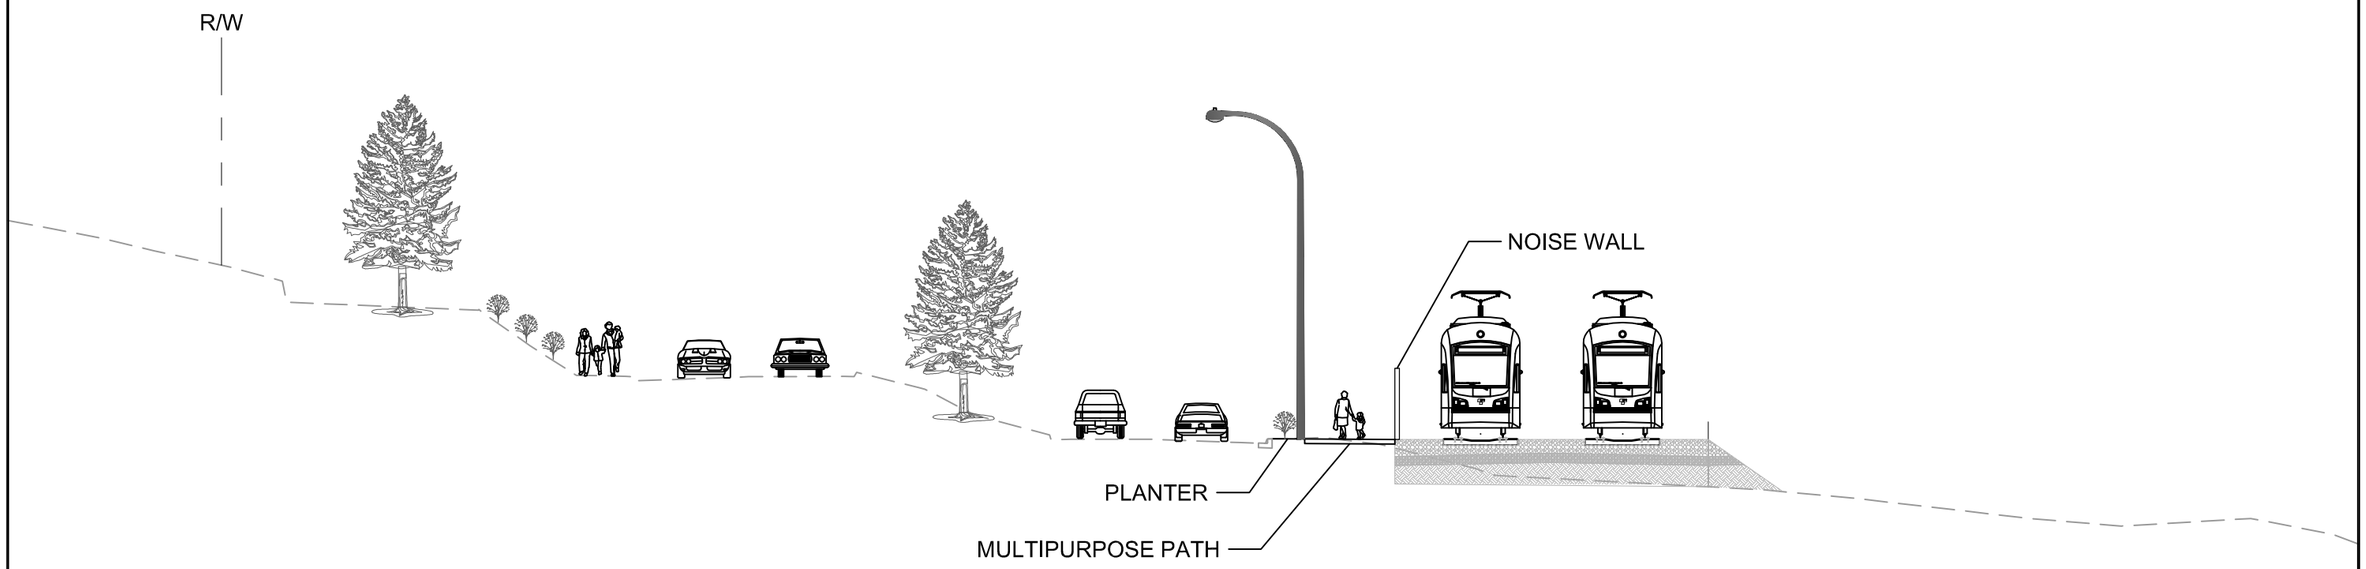

SECTION D
112TH AVE SE

ORIGINATED BY: / DATE:
CHECKED BY: / DATE:
BACK-CHECKED BY: / DATE:
CORRECTED BY: / DATE:
VERIFIED BY: / DATE:

06/04/13 | 11:53 AM | CLINTM
X:\112251-112500\112407 (EAST LINK FINAL DESIGN)\CADD\FIGURES\E3202013.05.17 (PUBLIC OUTREACH)\E320_PUBLIC_OR CX.DWG

PROGRESS PRINT

No.	DATE	DSN	CHK	APP	REVISION

DESIGNED BY:
DRAWN BY:
CHECKED BY:
APPROVED BY:

SUBMITTED BY:
DATE:
REVIEWED BY:
DATE:

FINAL DESIGN PARTNERS.

LINE IS 1" AT FULL SCALE

SOUNDTRANSIT

SCALE:
FILENAME: E320_PUBLIC_OR CX
CONTRACT No.: RTA/AE 0143-11
DATE:

EAST LINK - BELRED
SOUTH BELLEVUE TO OVERLAKE TC
FINAL DESIGN
112TH - NORTH OF BELLEVUE WAY

DRAWING No.:
LOCATION ID:
SHEET No.: REV:

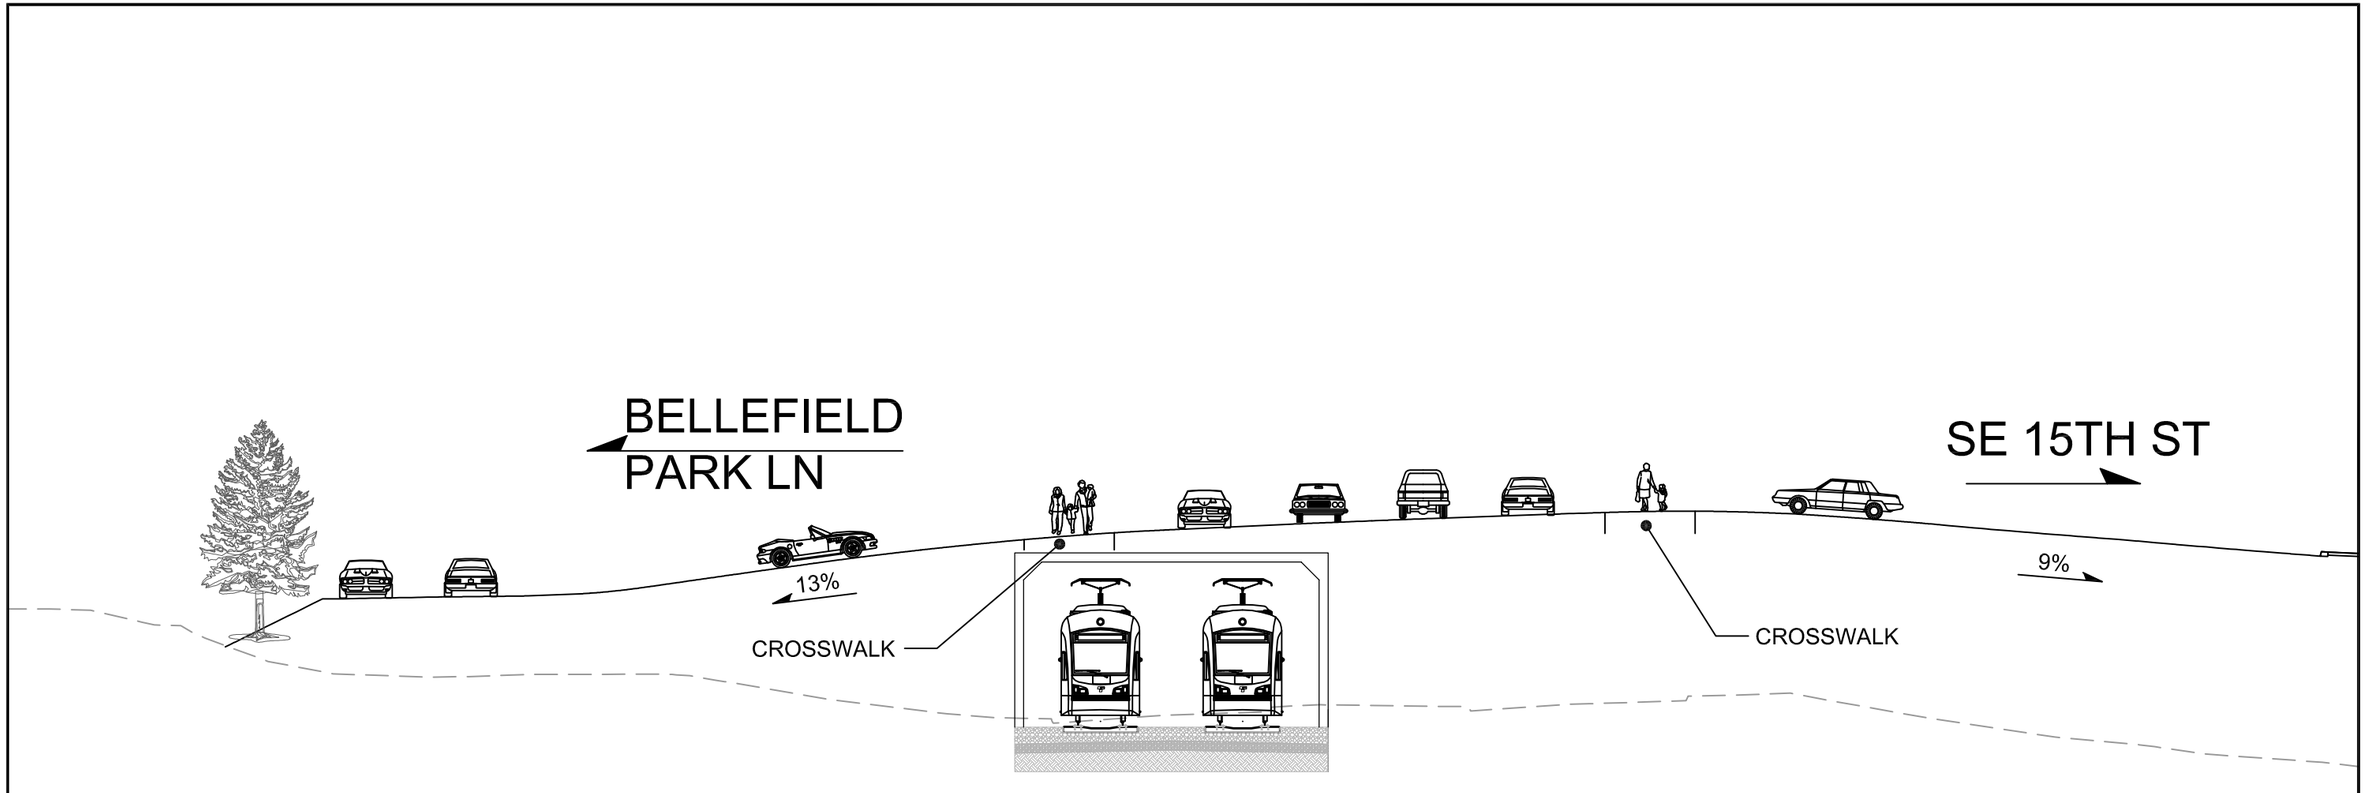

SECTION E
112TH AVE SE

XREF LIST:

ORIGINATED BY: / /
CHECKED BY: / /
BACK-CHECKED BY: / /
CORRECTED BY: / /
VERIFIED BY: / /

06/04/13 | 11:54 AM | CLINTM
X:\1122\51-1125001\112407 (EAST LINK FINAL DESIGN)\CADD\FIGURES\E320\2013.05.17 (PUBLIC OUTREACH)\E320_PUBLIC_OR CX.DWG

PROGRESS PRINT

No.	DATE	DSN	CHK	APP	REVISION

DESIGNED BY:
DRAWN BY:
CHECKED BY:
APPROVED BY:

FINAL DESIGN PARTNERS.

SUBMITTED BY:
DATE:
REVIEWED BY:
DATE:
DATE:

LINE IS 1" AT FULL SCALE

SOUNDTRANSIT

SCALE:
FILENAME: E320_PUBLIC_OR CX
CONTRACT No.: RTA/AE 0143-11

EAST LINK - BELRED
SOUTH BELLEVUE TO OVERLAKE TC
FINAL DESIGN
112TH AND SE 15TH

DRAWING No.:
LOCATION ID:
SHEET No.: REV:

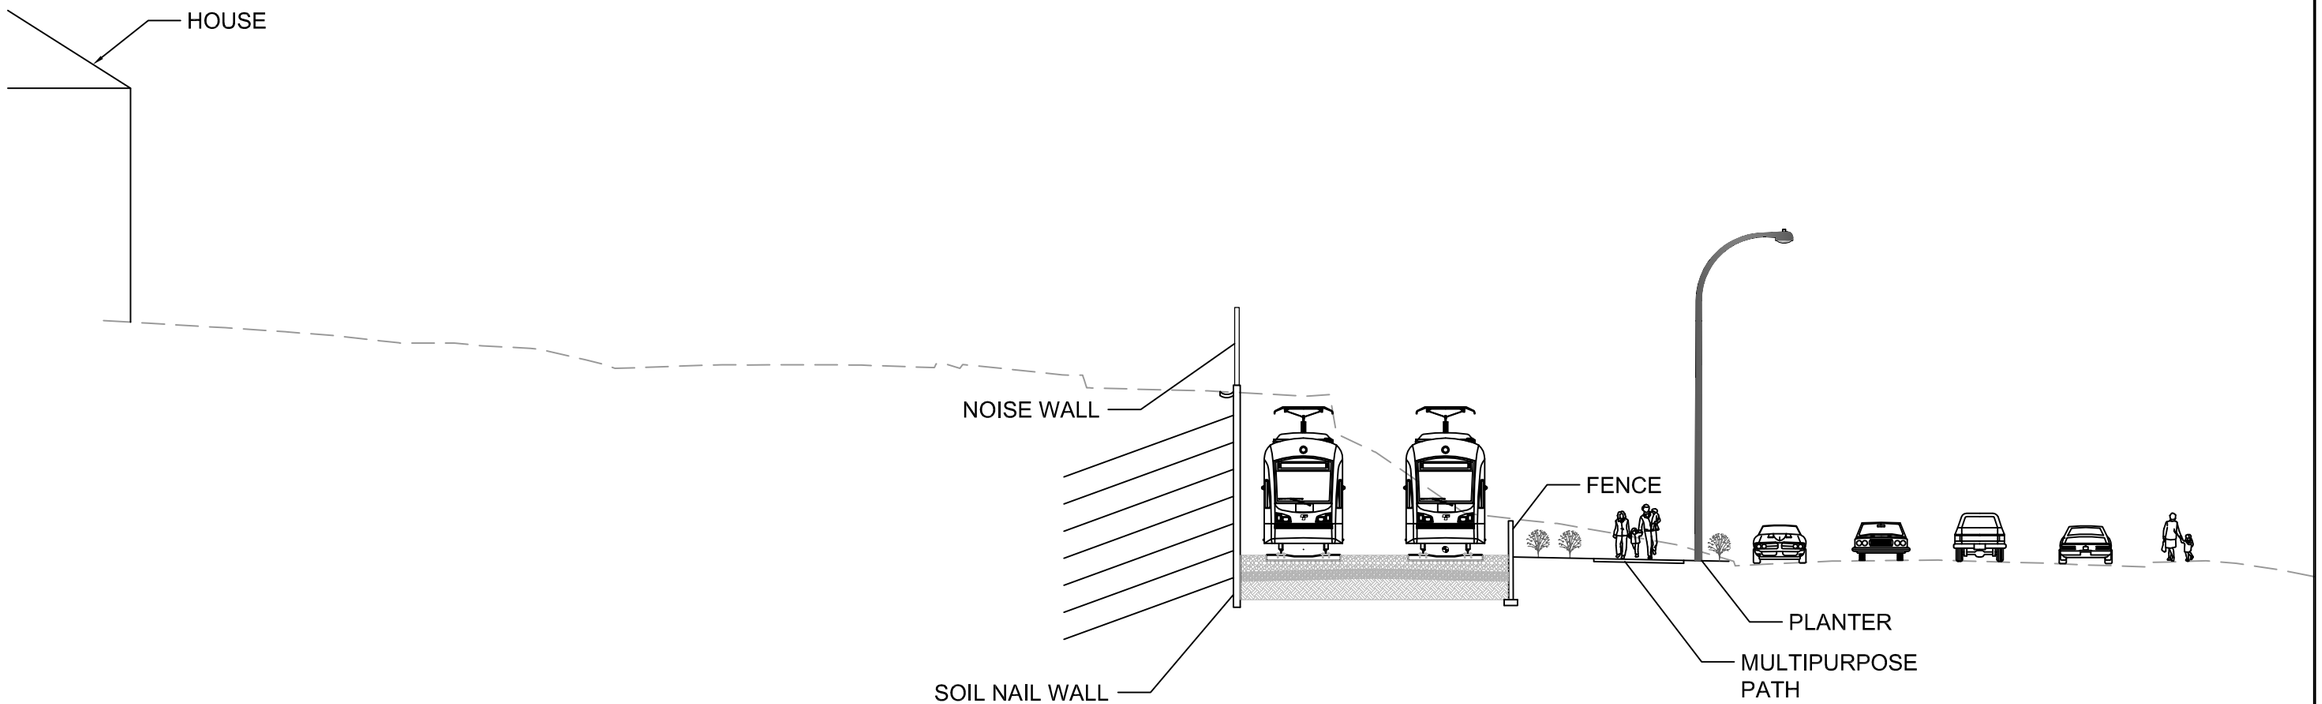

SECTION F
112TH AVE SE

XREF LIST:

ORIGINATED BY: / /
CHECKED BY: / /
BACK-CHECKED BY: / /
CORRECTED BY: / /
VERIFIED BY: / /

06/04/13 | 11:54 AM | CLINTM
X:\112251-112500\112407 (EAST LINK FINAL DESIGN)\CADD\FIGURES\E320\2013.05.17 (PUBLIC OUTREACH)\E320_PUBLIC_OR CX.DWG

PROGRESS PRINT

No.	DATE	DSN	CHK	APP	REVISION

DESIGNED BY:
DRAWN BY:
CHECKED BY:
APPROVED BY:

SUBMITTED BY:

FINAL DESIGN PARTNERS.

DATE:
REVIEWED BY:

LINE IS 1" AT FULL SCALE

SOUNDTRANSIT

DATE:

SCALE:
FILENAME: E320_PUBLIC_OR CX
CONTRACT No.: RTA/AE 0143-11
DATE:

EAST LINK - BELRED
SOUTH BELLEVUE TO OVERLAKE TC
FINAL DESIGN
112TH - SOUTH OF SURREY DOWNS

DRAWING No.:
LOCATION ID:
SHEET No.: REV:

XREF LIST:

SURREY DOWNS PARK

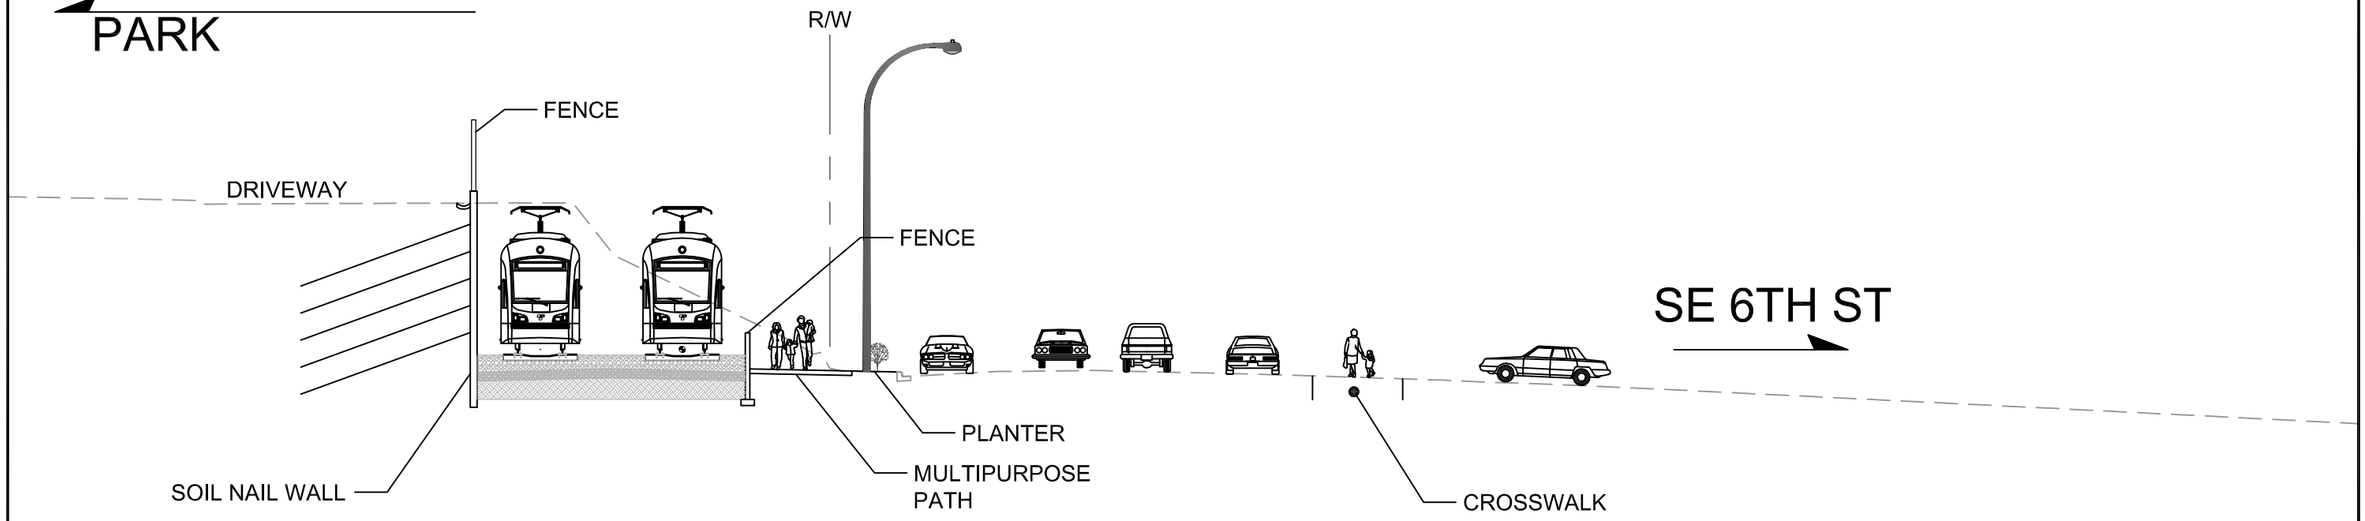

SECTION G
112TH AVE SE

ORIGINATED BY: / DATE: / /
CHECKED BY: / DATE: / /
BACK-CHECKED BY: / DATE: / /
CORRECTED BY: / DATE: / /
VERIFIED BY: / DATE: / /

06/04/13 | 11:54 AM | CLINTM
X:\112251-112500\112407 (EAST LINK FINAL DESIGN)\CADD\FIGURES\E320\2013.05.17 (PUBLIC OUTREACH)\E320_PUBLIC_OR CX.DWG

PROGRESS PRINT

No.	DATE	DSN	CHK	APP	REVISION

DESIGNED BY:
DRAWN BY:
CHECKED BY:
APPROVED BY:

SUBMITTED BY:

FINAL DESIGN PARTNERS.

DATE:
REVIEWED BY:
DATE:

LINE IS 1" AT FULL SCALE

SOUNDTRANSIT

SCALE:
FILENAME: E320_PUBLIC_OR CX
CONTRACT No.: RTA/AE 0143-11
DATE:

EAST LINK - BELRED
SOUTH BELLEVUE TO OVERLAKE TC
FINAL DESIGN
112TH AND 6TH ST

DRAWING No.:
LOCATION ID:
SHEET No.: REV:

XREF LIST:

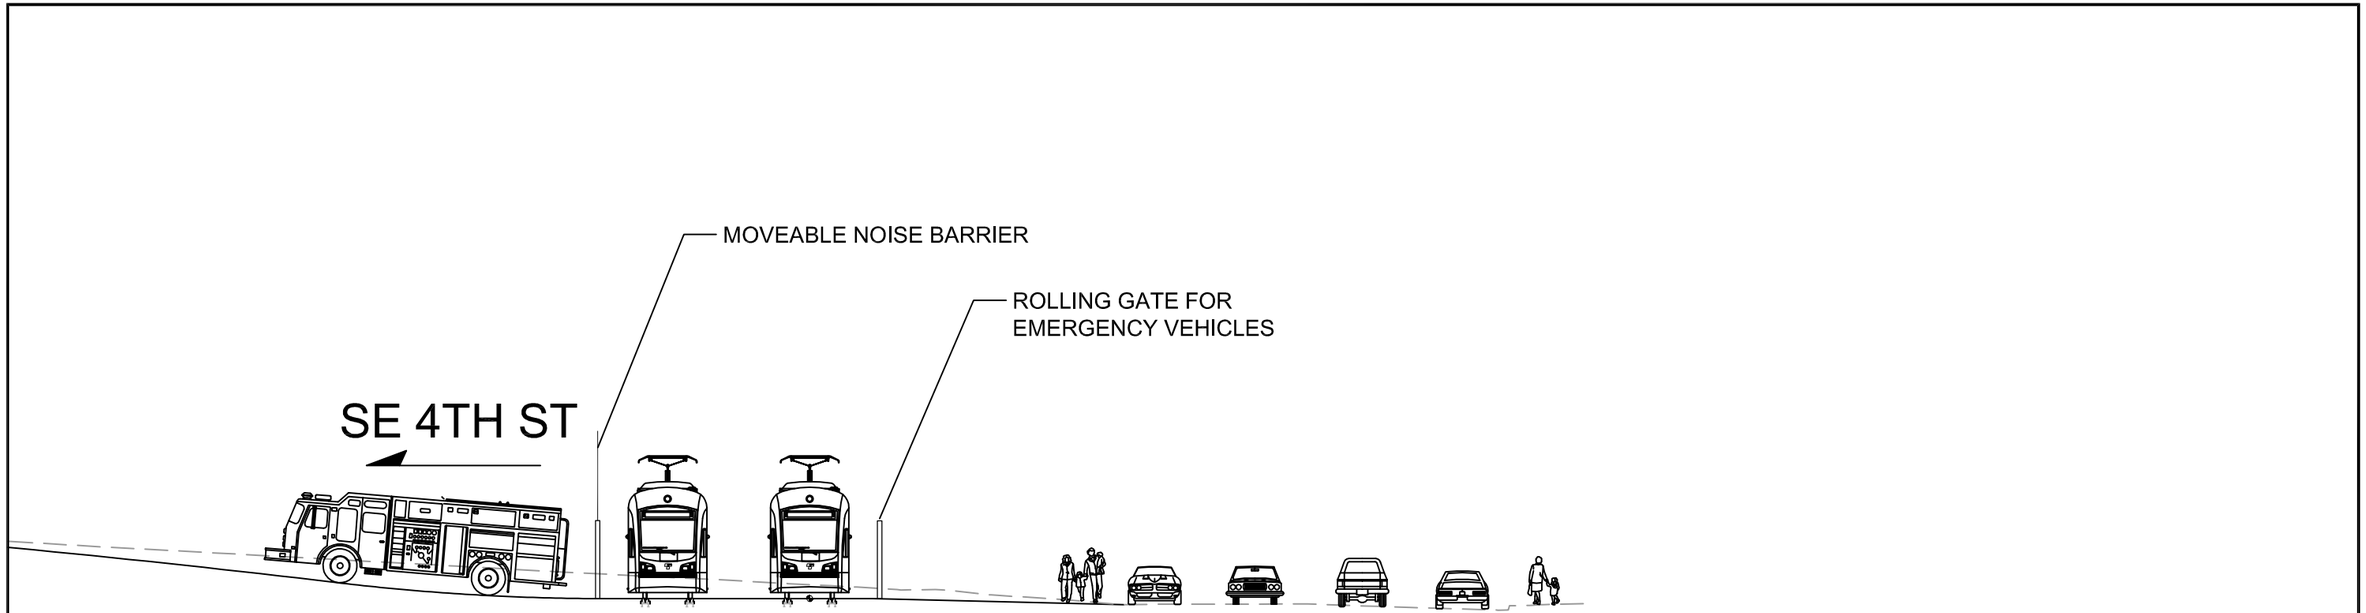

SECTION H

112TH AVE SE

ORIGINATED BY: / DATE:
CHECKED BY: / DATE:
BACK-CHECKED BY: / DATE:
CORRECTED BY: / DATE:
VERIFIED BY: / DATE:

06/04/13 | 11:54 AM | CLINTM
X:\112251-112500\112407 (EAST LINK FINAL DESIGN)\CADD\FIGURES\E320\2013.05.17 (PUBLIC OUTREACH)\E320_PUBLIC_OR CX.DWG

PROGRESS PRINT

No.	DATE	DSN	CHK	APP	REVISION

DESIGNED BY:
DRAWN BY:
CHECKED BY:
APPROVED BY:

SUBMITTED BY:

FINAL DESIGN PARTNERS.

DATE:
REVIEWED BY:
DATE:

LINE IS 1" AT FULL SCALE

SOUNDTRANSIT

SCALE:
FILENAME: E320_PUBLIC_OR CX
CONTRACT No.: RTA/AE 0143-11

EAST LINK - BELRED
SOUTH BELLEVUE TO OVERLAKE TC
FINAL DESIGN
112TH AND 4TH ST

DRAWING No.:
LOCATION ID:
SHEET No.: REV: